KEY PLAN
SCALE 1:10000

SAFETY, HEALTH AND ENVIRONMENTAL INFORMATION	WORKS STAGE
IN ADDITION TO THE HAZARDS/RISKS NORMALLY ASSOCIATED WITH THE TYPES OF WORK DETAILED ON THIS DRAWING, NOTE THE FOLLOWING:	C = CONSTRUCTION M = MAINTENANCE D = DECOMMISSION/DEMOLITION
HEALTH & SAFTEY	
HS/HS/001 - WORKS IN CLOSE PROXIMITY TO PUBLIC	C / M / D
HS/HS/002 - WORKING NEXT TO LIVE TRAFFIC	C / M / D
HS/HS/003 - WORKING NEXT TO STEEP EMBANKMENTS	C / M / D
HS/HS/004 - WORKING ON / NEXT TO EXISTING BRIDGE	C / M / D
HS/HS/005 - WORKING WITHIN EXISTING RIVER	C / M / D
HS/HS/006 - WORKING NEXT TO SMALL WATERCOURSE	C / M / D
HS/HS/007 - WORKING UNDER EXISTING OVERHEAD LINES	C / M / D
ENVIRONMENTAL	
HS/SE/001 - WORKS IN CLOSE PROXIMITY TO EXISTING TREE ROOT PROTECTION ZONES	C / D
HS/SE/002 - VEGETATION CLEARANCE - POTENTIAL FOR HABITAT DISTURBANCE	C / D
HS/SE/003 - VEGETATION CLEARANCE - POTENTIAL FOR PROTECTED SPECIES	C / D
UTILITIES	
HS/SU/001 - EXISTING UTILITIES	C / M / D

IT IS ASSUMED THAT ALL WORKS WILL BE CARRIED OUT BY A COMPETENT CONTRACTOR WORKING, WHERE APPROPRIATE, TO AN APPROVED METHOD STATEMENT. TO BE READ IN CONJUNCTION WITH RISK REGISTER FOR FURTHER INFORMATION AND MITIGATION MEASURES.

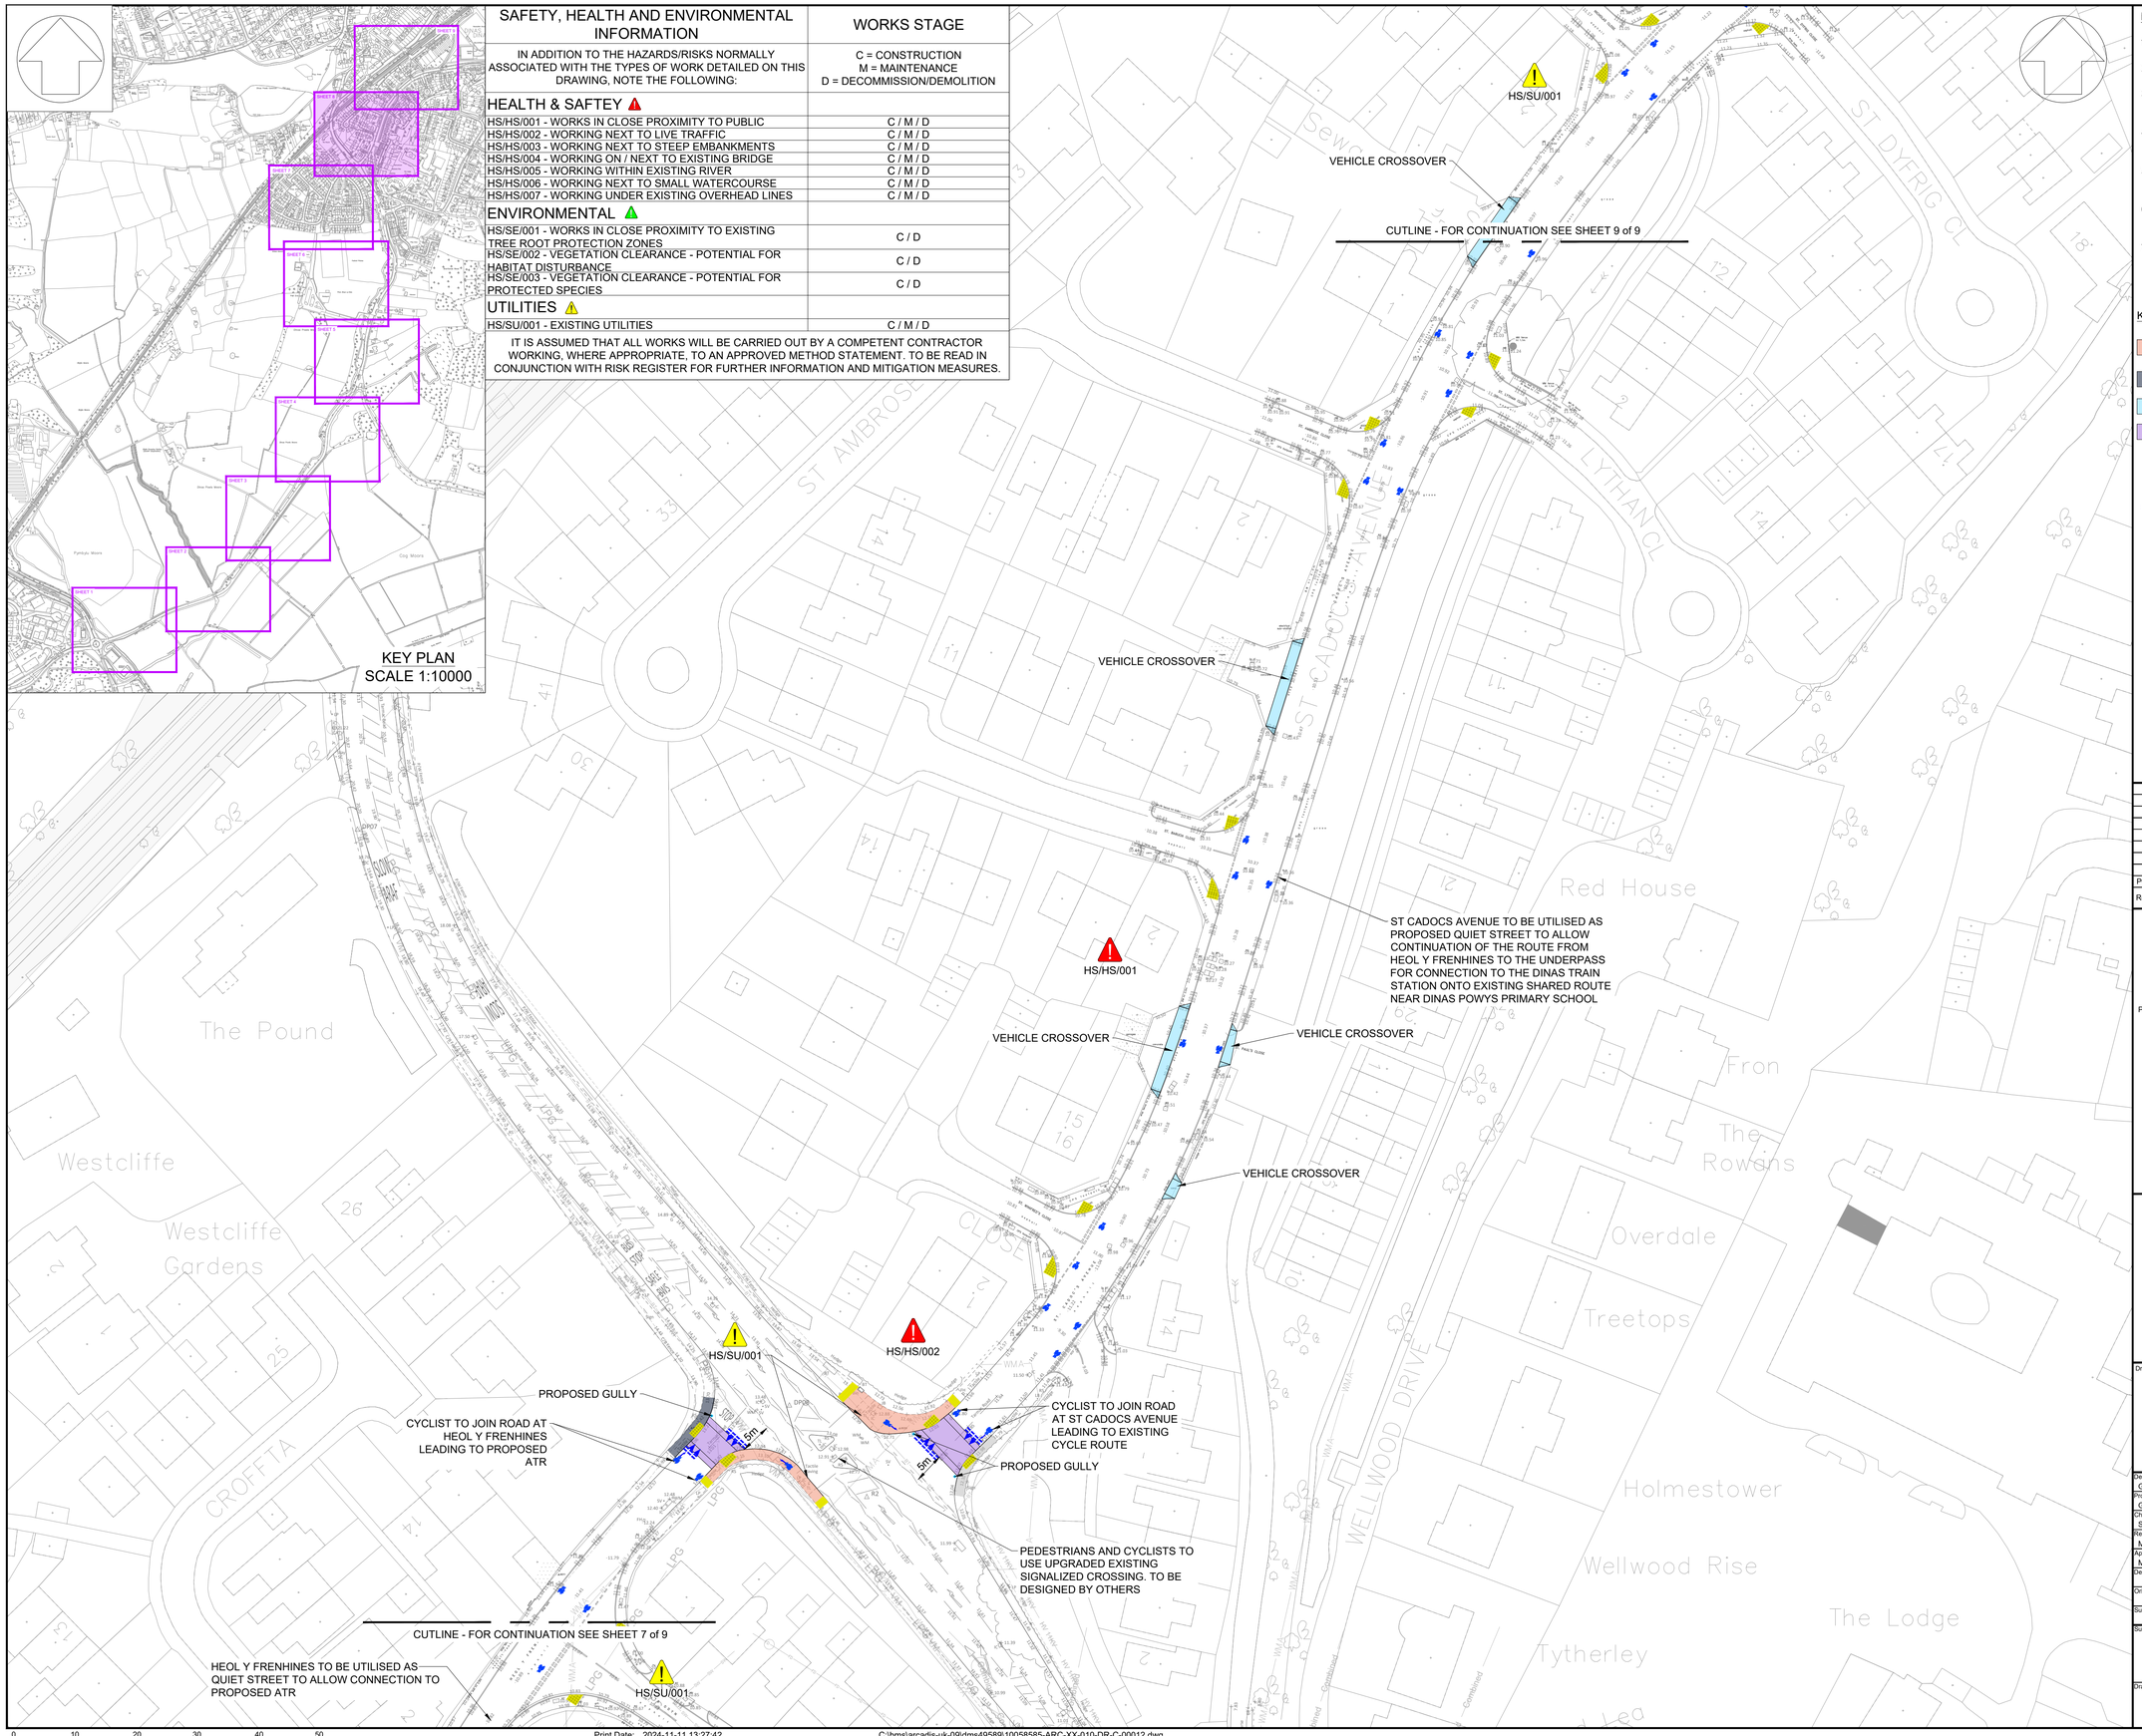

NOTES

1. DO NOT SCALE FROM DRAWING. USE FIGURED DIMENSIONS ONLY.
2. ALL UNITS ARE IN METERS UNLESS STATED OTHERWISE.
3. REFER TO DRAWING 10058585-ARC-XX-010-DR-C-00004 FOR GENERAL ARRANGEMENT OVERVIEW.
4. REFER TO DRAWING 10058585-ARC-XX-010-DR-C-00019 FOR SITE LOCATION PLAN
5. REFER TO DRAWING 10058585-ARC-XX-010-DR-C-00039-00040 FOR EXISTING SITE PLANS
6. REFER TO DRAWING 10058585-ARC-XX-072-DR-C-00001 FOR TYPICAL CROSS SECTIONS
7. REFER TO DRAWINGS 10058585-ARC-XX-130-DR-C-00001-00009 FOR PROPOSED STREET LIGHTING LAYOUTS

KEY

- PROPOSED SHARED FOOTWAY/CYCLEWAY
- FOOTWAY
- PROPOSED VEHICLE CROSSOVER
- PROPOSED RAISED TABLE
- PROPOSED BLISTER TACTILE PAVING
- PROPOSED LADDER TACTILE PAVING
- PROPOSED ROAD MARKINGS

Rev	Date	Description	Prod.	Chk.	Rev.	App.
P01	11/11/24	FIRST ISSUE	GJ	SD	MG	MG

VALE of GLAMORGAN
BRO MORGANNWG

Project:

Biglis to Dinas Powys ATR

Site

Biglis to Dinas Powys
Cardiff

Client

Vale of Glamorgan Council
Civic Offices,
Holton Rd, Barry
CF63 4RU
www.valeofglamorgan.gov.uk

ARCADIS

Registered office:
80 Fenchurch Street
London
EC3M 4BY

Coordinating office:
Arcadis Suite 4d,
4th Floor, Hodge House
144-166 St Mary St,
Cardiff CF10 1DY
Tel: 44 (0)29 2092 6700

www.arcadis.com

© Copyright reserved

Drawing Title:

GENERAL ARRANGEMENT
SHEET 8 OF 9

Designed: G.Jones	Signed: Digitally Signed	Date: 29/08/24
Produced: G.Jones	Signed: Digitally Signed	Date: 08/11/24
Checked: S.Davies	Signed: Digitally Signed	Date: 08/11/24
Reviewed: M.Griffiths	Signed: Digitally Signed	Date: 11/11/24
Approved: M.Griffiths	Signed: Digitally Signed	Date: 11/11/24
Design Stage: Preliminary Design		
Original Size: A1	Grid: OS	Datum: ODN
Suitability Code: S1	Scale: 1:500	Project Number: 10058585

Suitability Description:

Suitable for Coordination

Drawing Number:

10058585 - ARC - XX - 010 - DR - C - 00012

Revision: P01

0 10 20 30 40 50 METRES

SCALE 1:500 (A1)
SCALE 1:1000 (A3)

Print Date: 2024-11-11 13:27:42

C:\bms\arcadis-uk-09\dms49589\10058585-ARC-XX-010-DR-C-00012.dwg