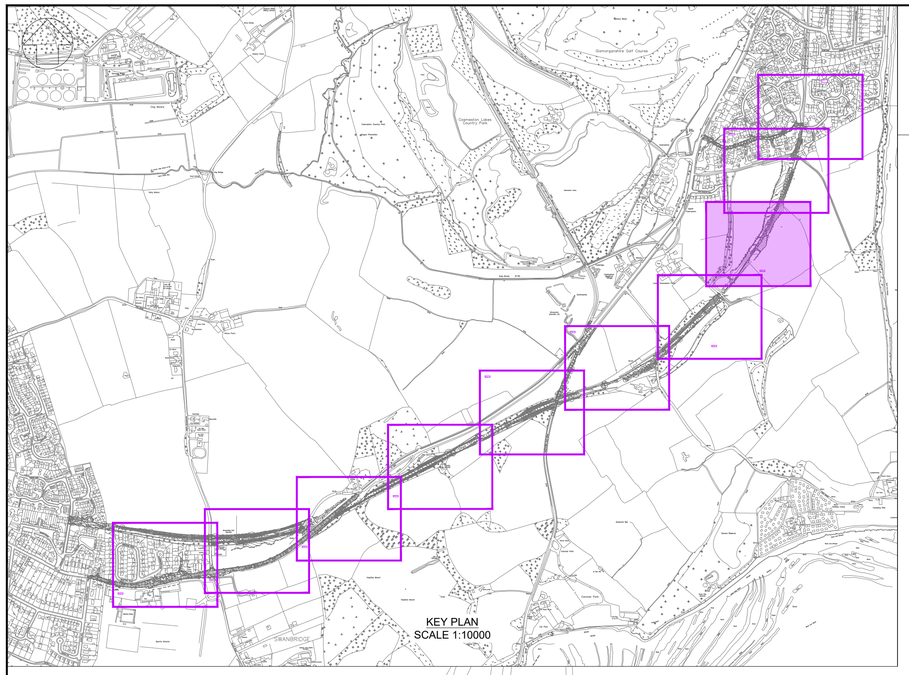

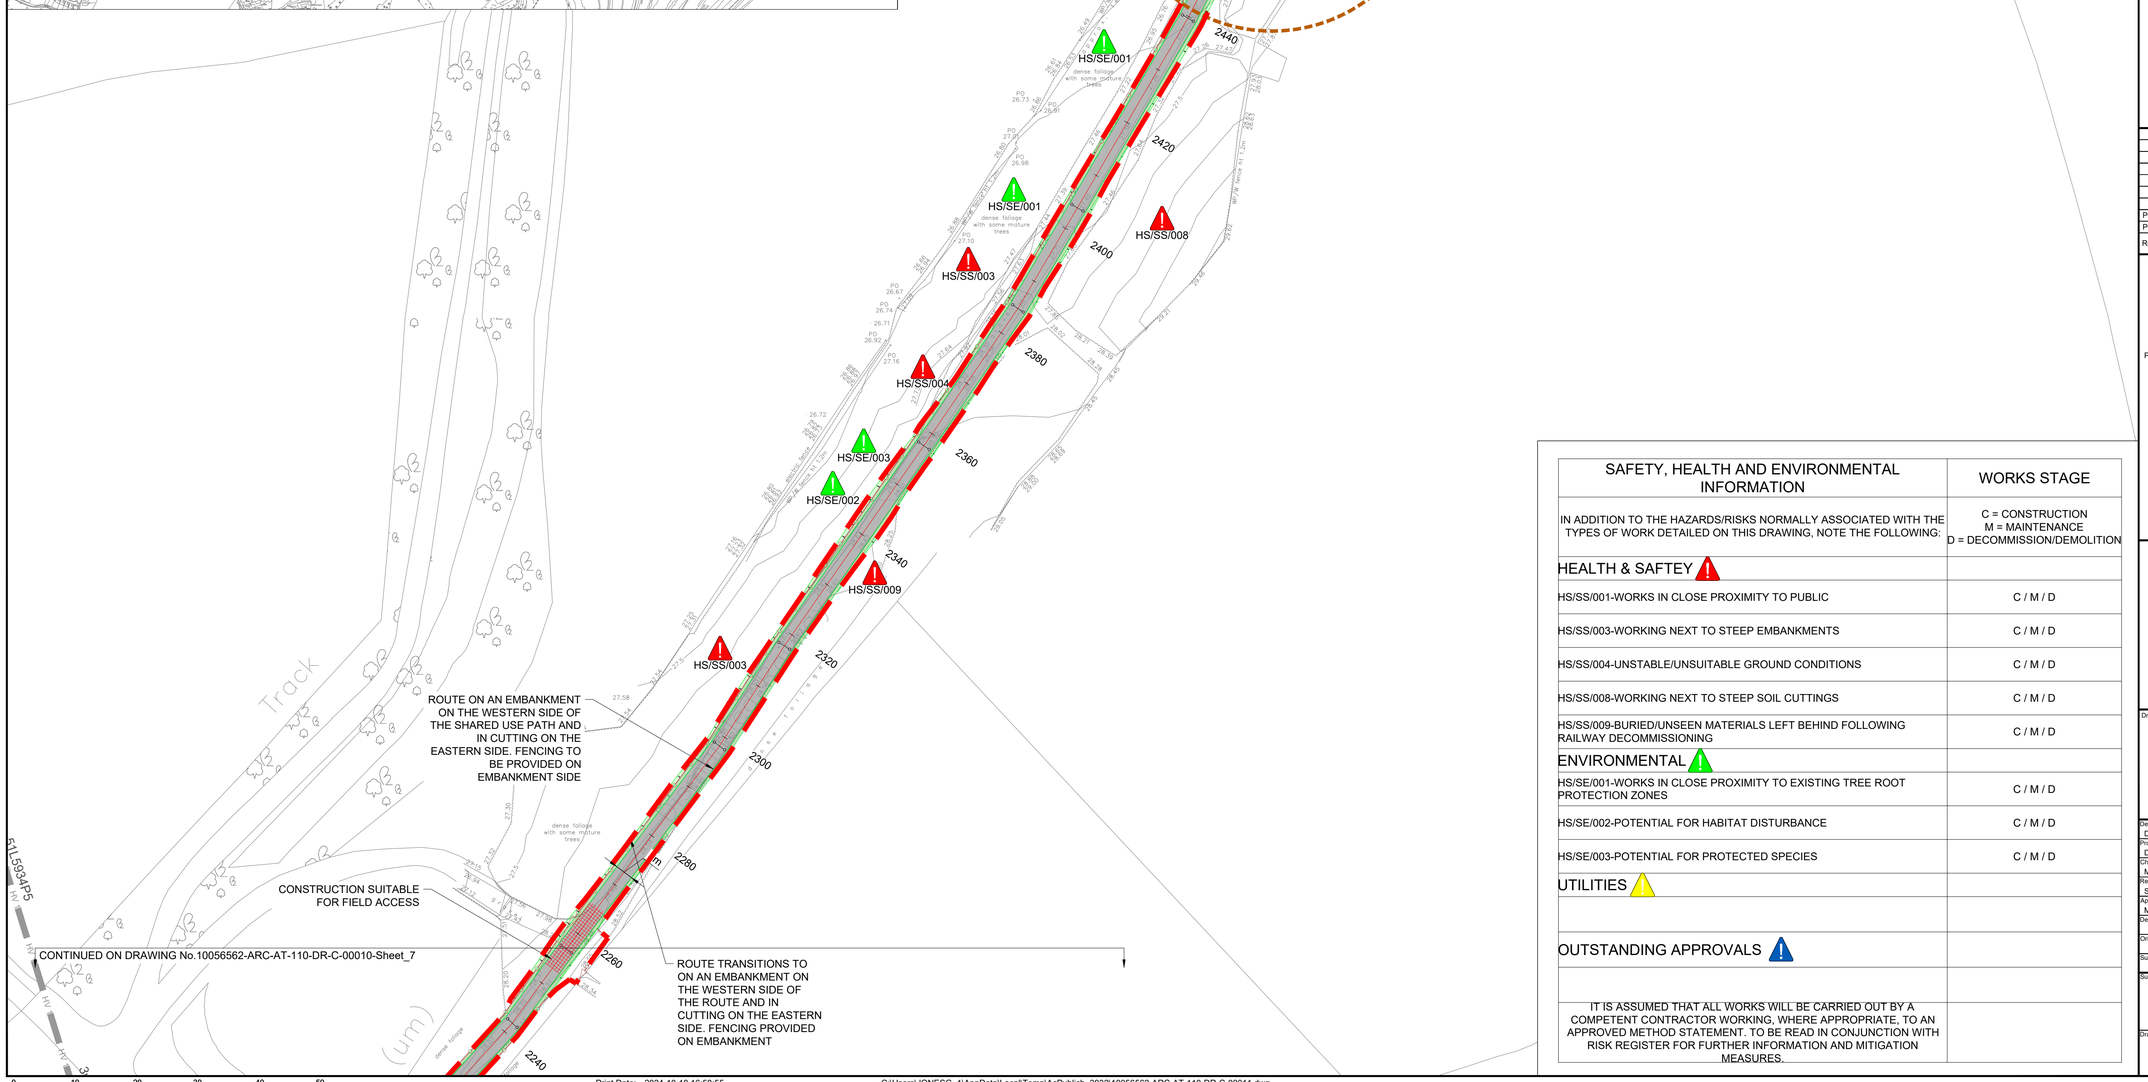

NOTES:

1. DO NOT SCALE FROM DRAWING, USE FIGURED DIMENSIONS ONLY.
2. ALL UNITS IN METRES UNLESS STATED OTHERWISE.
3. REFER TO DRAWING 10056562-ARC-AT-110-DR-C-00003 FOR GENERAL ARRANGEMENT OVERVIEW.
4. REFER TO DRAWING 10056562-ARC-AT-072-DR-C-00001 & 00003 FOR TYPICAL CROSS SECTIONS.
5. REFER TO DRAWING 10056562-ARC-AT-051-DR-C-00001 FOR EXISTING UTILITIES LAYOUT.
6. THE DESIGN IS BASED ON THE ASSUMPTION THAT THE POSTED SPEED LIMIT IS REDUCED FROM 40mph TO 30mph.
7. REFER TO REPORT 10056562-ARC-AT-300-RP-E-00002 FOR POTENTIAL BADGER PATH LOCATIONS.

LEGEND

- PLANNING BOUNDARY
- PROPOSED SHARED FOOTWAY/CYCLEWAY
- PROPOSED VERGE
- PROPOSED EARTHWORKS
- PROPOSED FENCE
- POTENTIAL BADGER PATH LOCATIONS (SEE NOTE 7)

SAFETY, HEALTH AND ENVIRONMENTAL INFORMATION	WORKS STAGE
IN ADDITION TO THE HAZARDS/RISKS NORMALLY ASSOCIATED WITH THE TYPES OF WORK DETAILED ON THIS DRAWING, NOTE THE FOLLOWING:	C = CONSTRUCTION M = MAINTENANCE D = DECOMMISSION/DEMOLITION
HEALTH & SAFTEY	
HS/SS/001-WORKS IN CLOSE PROXIMITY TO PUBLIC	C / M / D
HS/SS/003-WORKING NEXT TO STEEP EMBANKMENTS	C / M / D
HS/SS/004-UNSTABLE/UNSUITABLE GROUND CONDITIONS	C / M / D
HS/SS/008-WORKING NEXT TO STEEP SOIL CUTTINGS	C / M / D
HS/SS/009-BURIED/UNSEEN MATERIALS LEFT BEHIND FOLLOWING RAILWAY DECOMMISSIONING	C / M / D
ENVIRONMENTAL	
HS/SE/001-WORKS IN CLOSE PROXIMITY TO EXISTING TREE ROOT PROTECTION ZONES	C / M / D
HS/SE/002-POTENTIAL FOR HABITAT DISTURBANCE	C / M / D
HS/SE/003-POTENTIAL FOR PROTECTED SPECIES	C / M / D
UTILITIES	
OUTSTANDING APPROVALS	
IT IS ASSUMED THAT ALL WORKS WILL BE CARRIED OUT BY A COMPETENT CONTRACTOR WORKING, WHERE APPROPRIATE, TO AN APPROVED METHOD STATEMENT. TO BE READ IN CONJUNCTION WITH RISK REGISTER FOR FURTHER INFORMATION AND MITIGATION MEASURES.	

Rev.	Date	Description	Prod.	Chk.	Rev.	App.
P01	10/03/23	FIRST ISSUE	GJ	CH	MT	MG
P02	18/10/24	UPDATED FOR PLANNING	DD	MP	SD	MG

VALE of GLAMORGAN
BRO MORGANNWG

Project:

Sully to Cosmeston ATR

Site

Sully to Cosmeston
Cardiff

Client

Vale of Glamorgan Council
Cyngor Bro Morgannwg
Civic Offices, Holton Road
Barry - CF63 4RU
www.valeofglamorgan.gov.uk

ARCADIS

Registered office:
80 Fenchurch Street
London
EC3M 4BY

Coordinating office:
Arcadis Suite 4d,
4th Floor, Hodge House
144-166 St Mary St,
Cardiff CF10 1DY
Tel: 44 (0)29 2092 6700

www.arcadis.com

© Copyright reserved

Drawing Title:

ACTIVE TRAVEL ROUTE
GENERAL ARRANGEMENT
SHEET 8

Designed: D.Doyle	Signed: Digitally Signed	Date: 10/10/24
Produced: D.Doyle	Signed: Digitally Signed	Date: 10/10/24
Checked: M.Pearson	Signed: Digitally Signed	Date: 18/10/24
Reviewed: S.Davies	Signed: Digitally Signed	Date: 18/10/24
Approved: M.Griffiths	Signed: Digitally Signed	Date: 18/10/24
Design Stage: Preliminary Design		
Original Size: A1	Grid: OS	Datum: ODN
Suitability Code: S3	Scale: 1:500	Project Number: 10056562

Suitability Description:

Suitable for Review and Comment

Drawing Number: 10056562 - ARC - AT - 110 - DR - C - 00011

Revision: P02

0 10 20 30 40 50 METRES

SCALE 1:500 (A1)
SCALE 1:1000 (A3)

Print Date: 2024-10-18 16:58:55

C:\Users\JONESG~1\AppData\Local\Temp\AcPublish_3032\10056562-ARC-AT-110-DR-C-00011.dwg